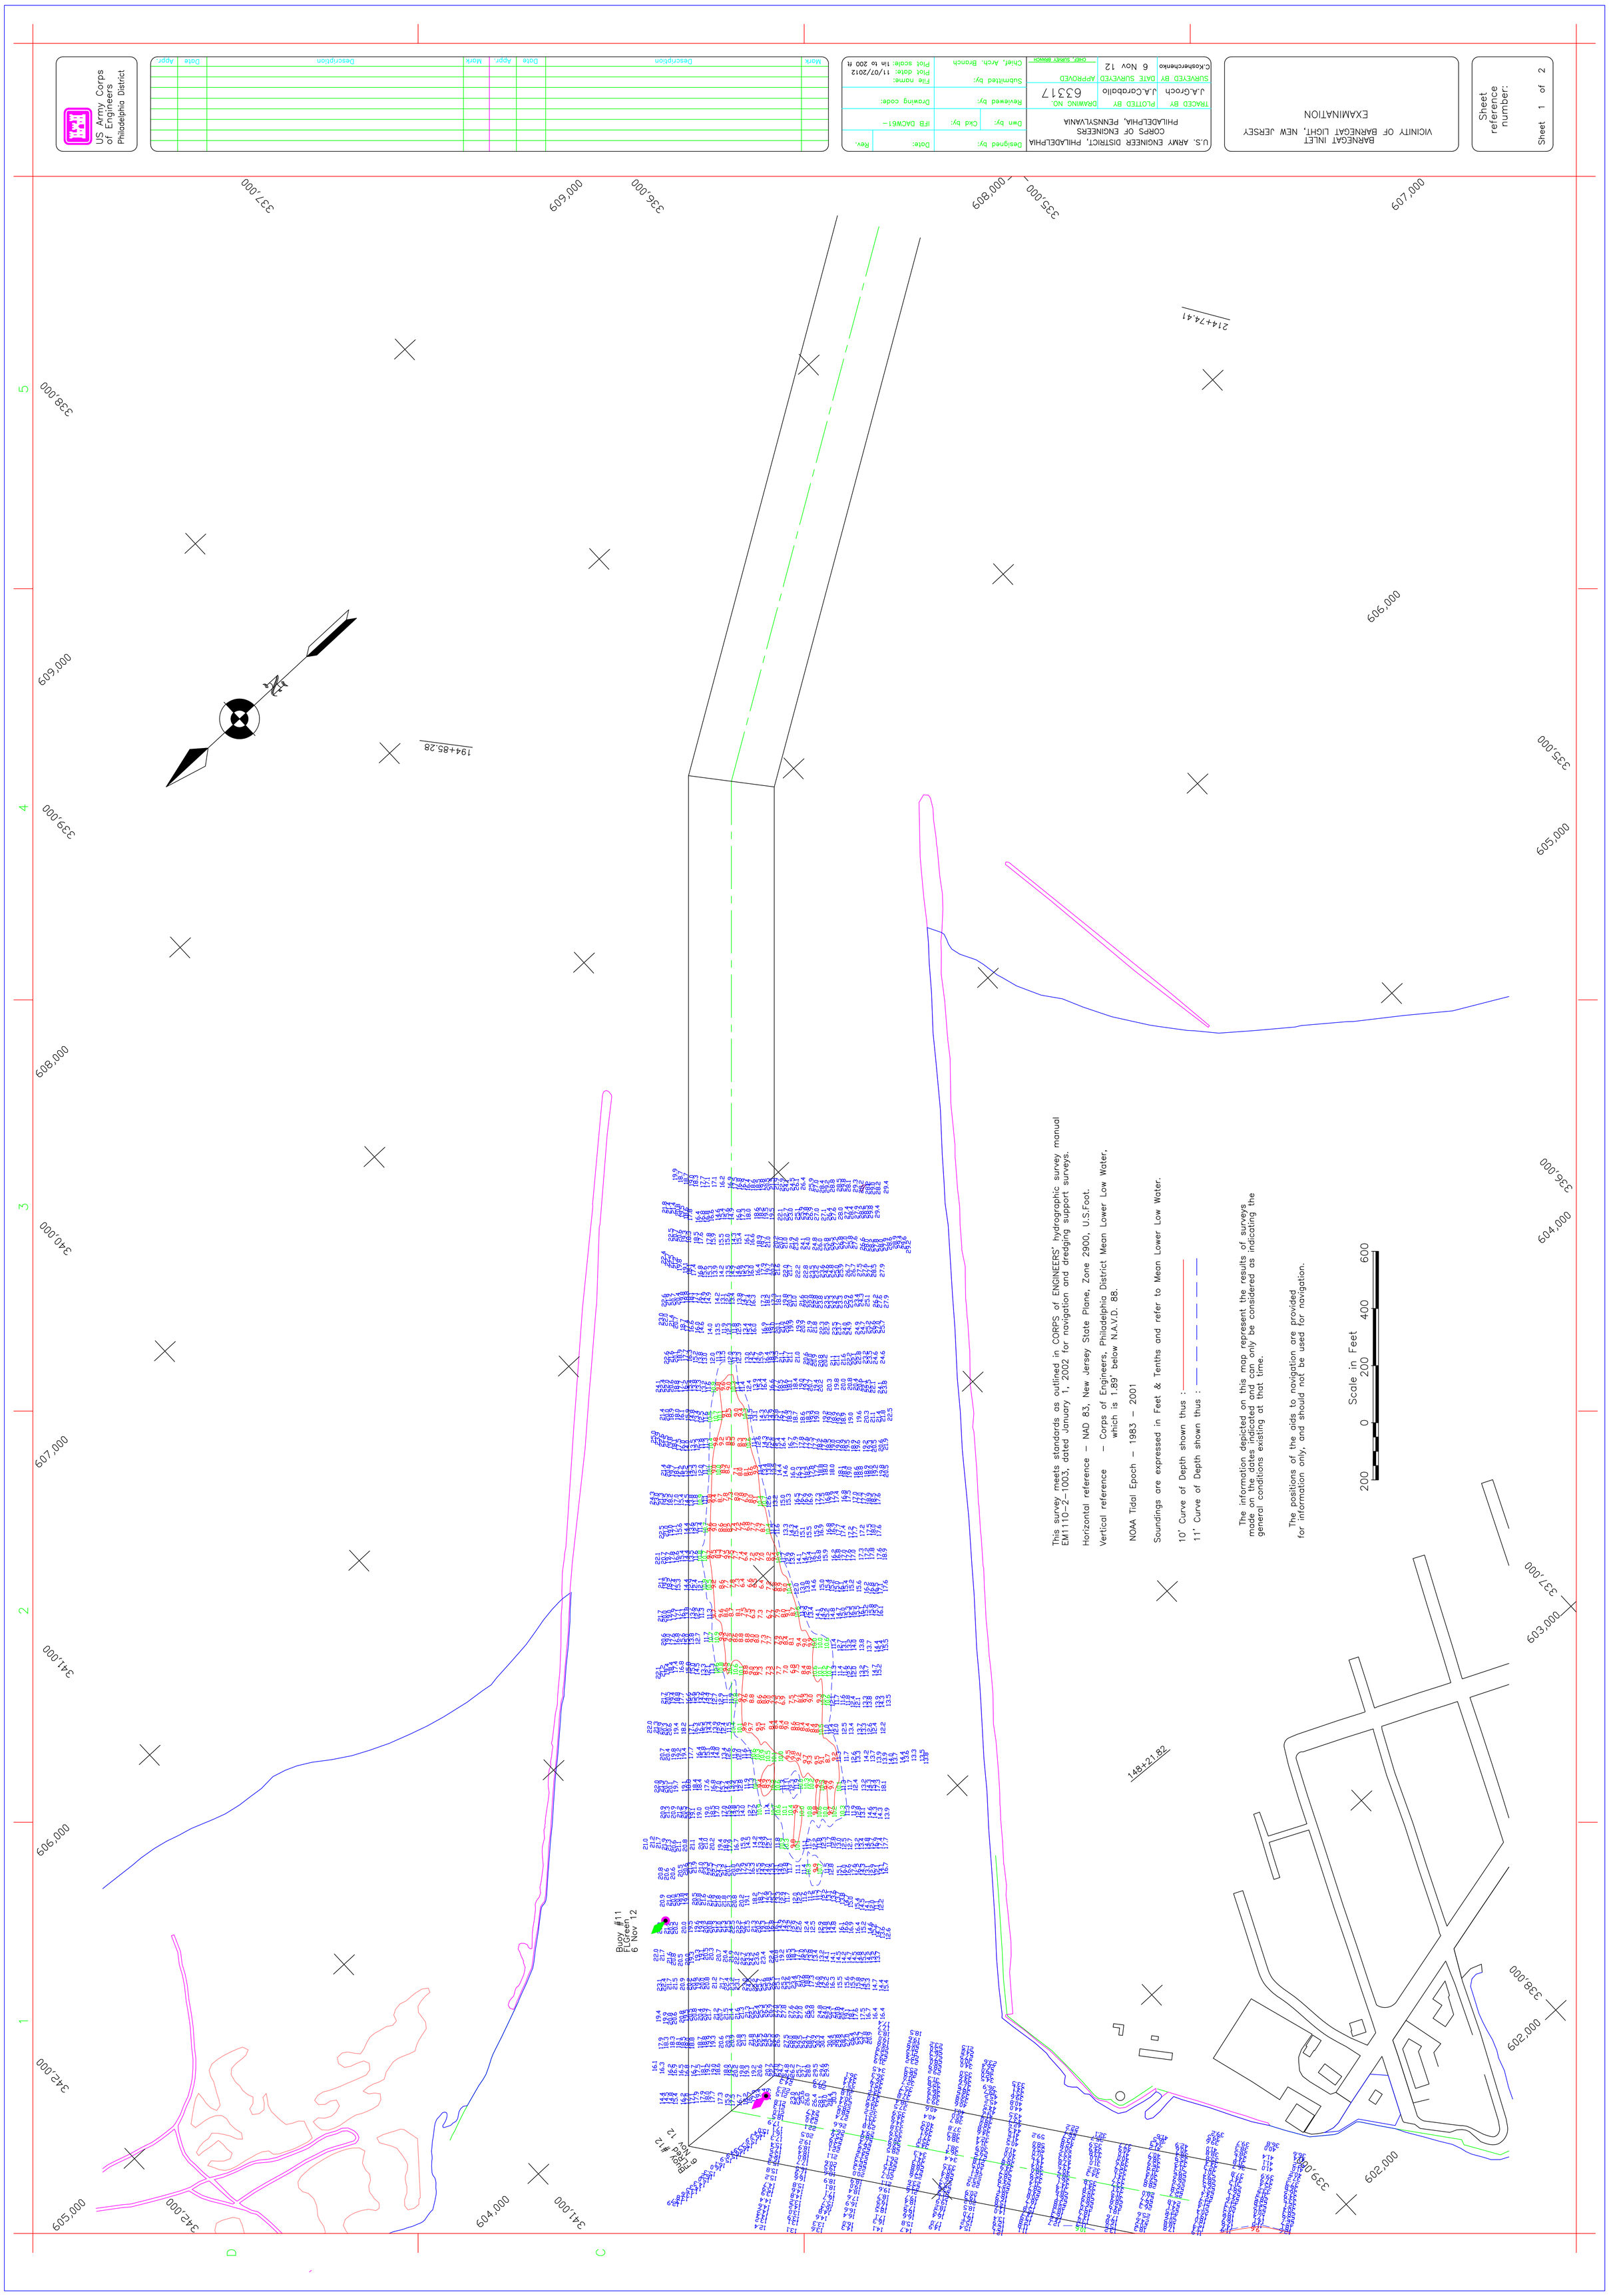

This survey meets standards as outlined in CORPS of ENGINEERS' hydrographic survey manual EM1110-2-1003, dated January 1, 2002 for navigation and dredging support surveys.

Horizontal reference - NAD 83, New Jersey State Plane, Zone 2900, U.S.Foot.

Vertical reference - Corps of Engineers, Philadelphia District Mean Lower Low Water, which is 1.89' below N.A.V.D. 88.

NOAA Tidal Epoch - 1983 - 2001

Soundings are expressed in Feet & Tenths and refer to Mean Lower Low Water.

10' Curve of Depth shown thus :

11' Curve of Depth shown thus :

The information depicted on this map represent the results of surveys made on the dates indicated and can only be considered as indicating the general conditions existing at that time.

The positions of the aids to navigation are provided for information only, and should not be used for navigation.

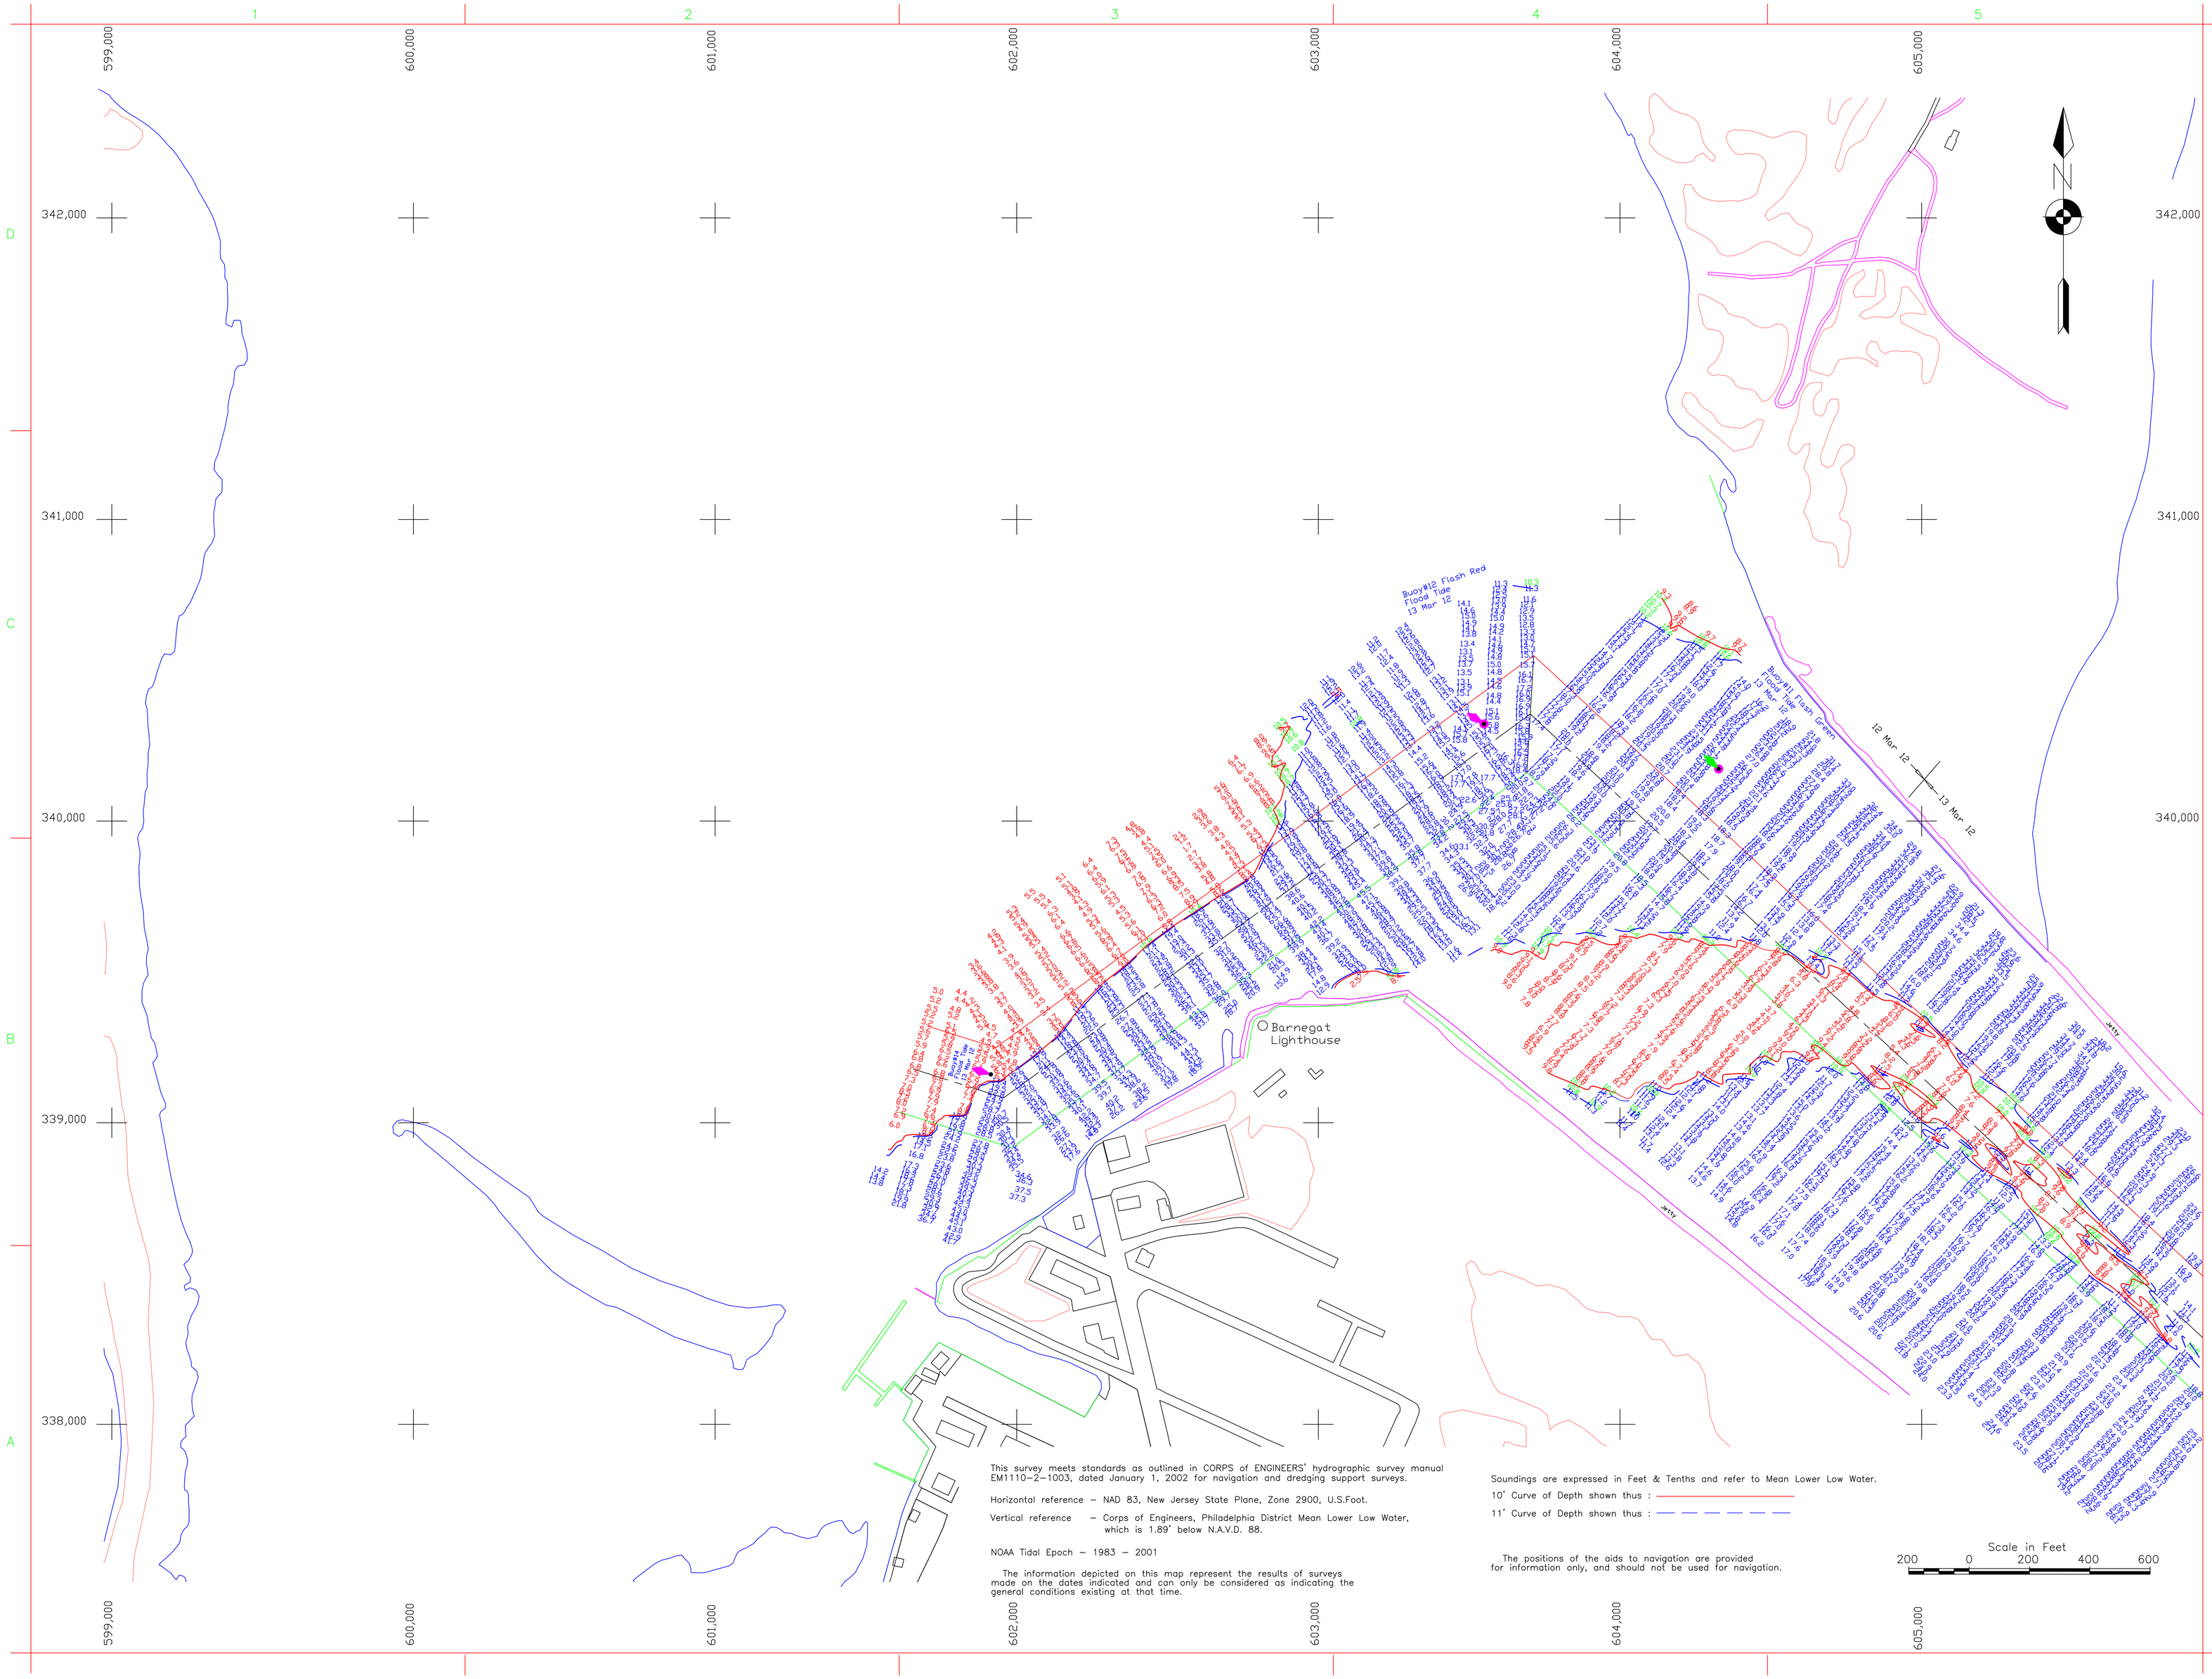

This survey meets standards as outlined in CORPS of ENGINEERS' hydrographic survey manual EM1110-2-1003, dated January 1, 2002 for navigation and dredging support surveys.

Horizontal reference – NAD 83, New Jersey State Plane, Zone 2900, U.S.Foot.

Vertical reference – Corps of Engineers, Philadelphia District Mean Lower Low Water, which is 1.89' below N.A.V.D. 88.

NOAA Tidal Epoch – 1983 – 2001

The information depicted on this map represent the results of surveys made on the dates indicated and can only be considered as indicating the general conditions existing at that time.

Soundings are expressed in Feet & Tenths and refer to Mean Lower Low Water.

10' Curve of Depth shown thus :

11' Curve of Depth shown thus :

The positions of the aids to navigation are provided for information only, and should not be used for navigation.

Scale in Feet

200 0 200 400 600

US Army Corps of Engineers
Philadelphia District

Mark	Description	Date	Appr.

Designed by: | Date: | Rev.
Dwn by: | Ckd by: | IFB DACW61-
Reviewed by: | Drawing code:
Submitted by: | File name: | Plot date: 04/02/2012 | Plot scale: 1in. to 200 ft.
Chief, Arch. Branch

U.S. ARMY ENGINEER DISTRICT, PHILADELPHIA
CORPS OF ENGINEERS
PHILADELPHIA, PENNSYLVANIA

TRACED BY J.A.Groch | PLOTTED BY M.Gaughan | DRAWING NO. 63289
SURVEYED BY W.Jenkins | DATE SURVEYED as shown | APPROVED

BARNEGAT INLET
BARNEGAT LIGHT, NEW JERSEY

SOUNDINGS AFTER DREDGING
GOVERNMENT – CURRITUCK

Sheet reference number:

Sheet 2 of 2