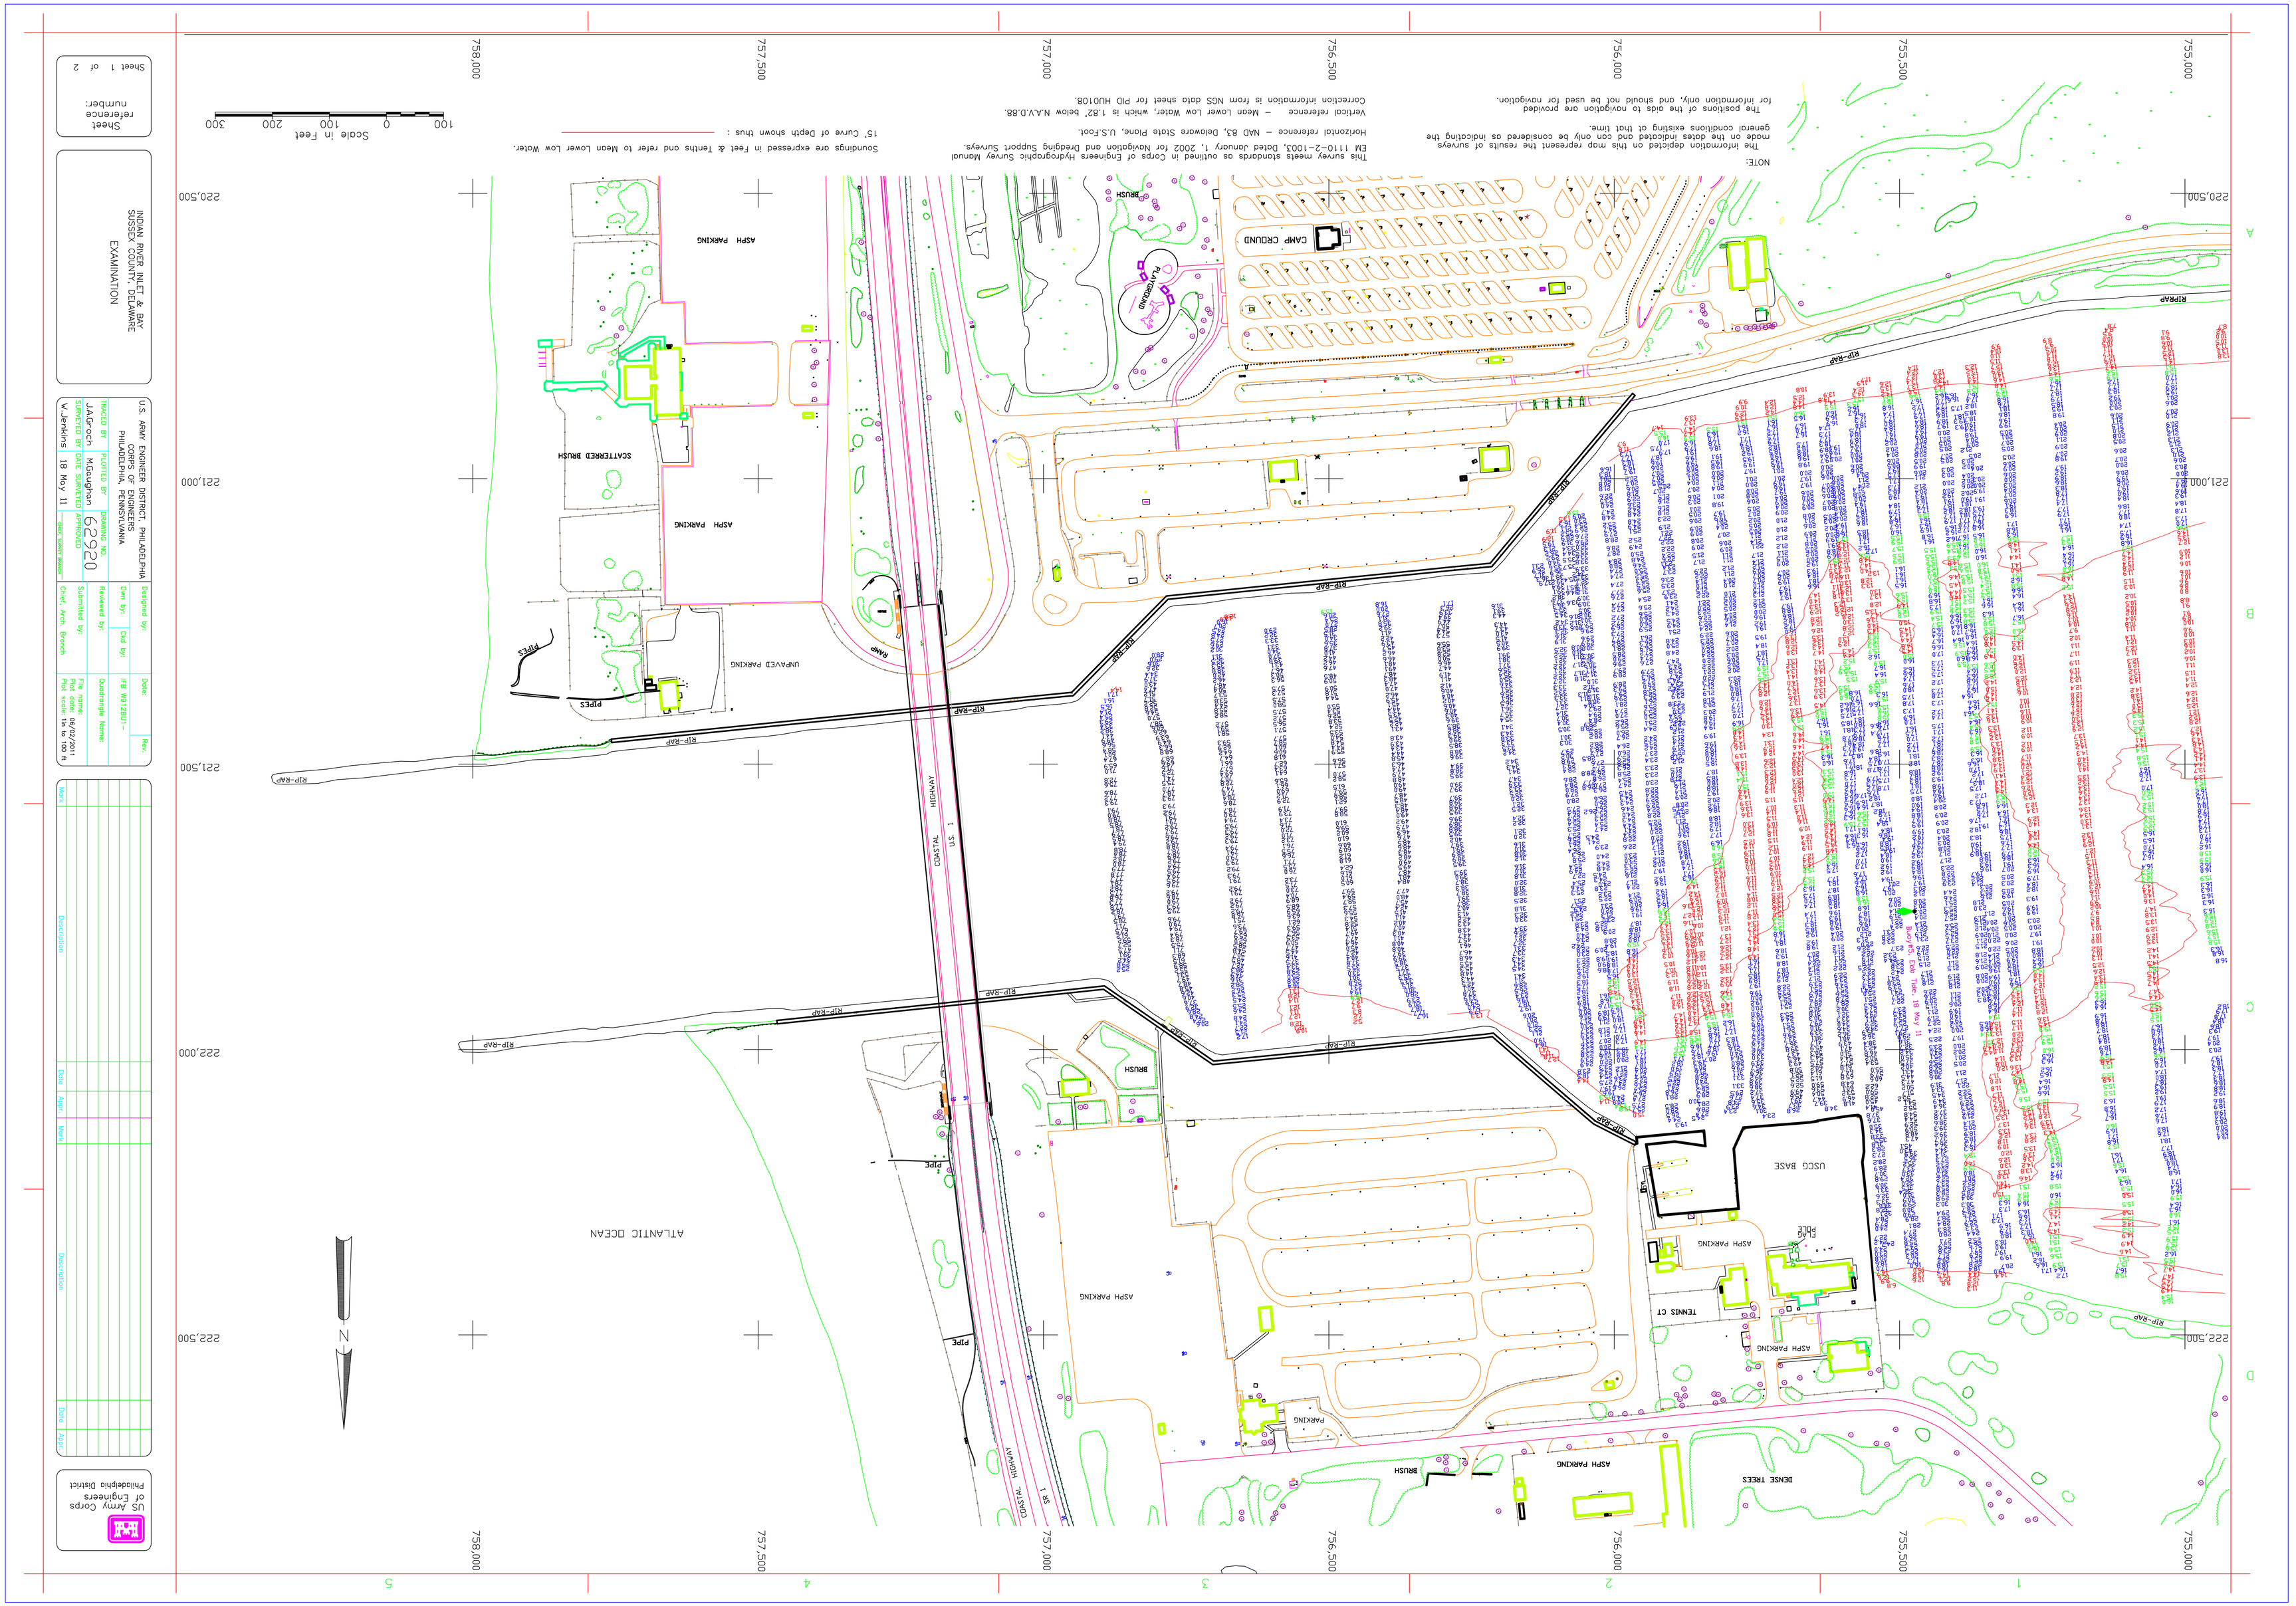

INDIAN RIVER INLET & BAY
SUSSEX COUNTY, DELAWARE
EXAMINATION

U.S. ARMY ENGINEER DISTRICT, PHILADELPHIA
CORPS OF ENGINEERS
PHILADELPHIA, PENNSYLVANIA

TRACED BY: J.A.Groch	PLOTTED BY: M.Gaughan	DRAWING NO. 62920	
SURVEYED BY: W.Jenkins	DATE SURVEYED: 18 May 11	APPROVED:	

Designed by:		Date:	Rev.
Dwn by:	Ckd by:	IFB W912BU1-	
Reviewed by:		Quadrangle Name:	
Submitted by:		File name:	
Chief, Arch. Branch		Plot date: 06/02/2011	
		Plot scale: 1in to 100 ft	

Sheet reference number:
Sheet 1 of 2

US Army Corps of Engineers
Philadelphia District

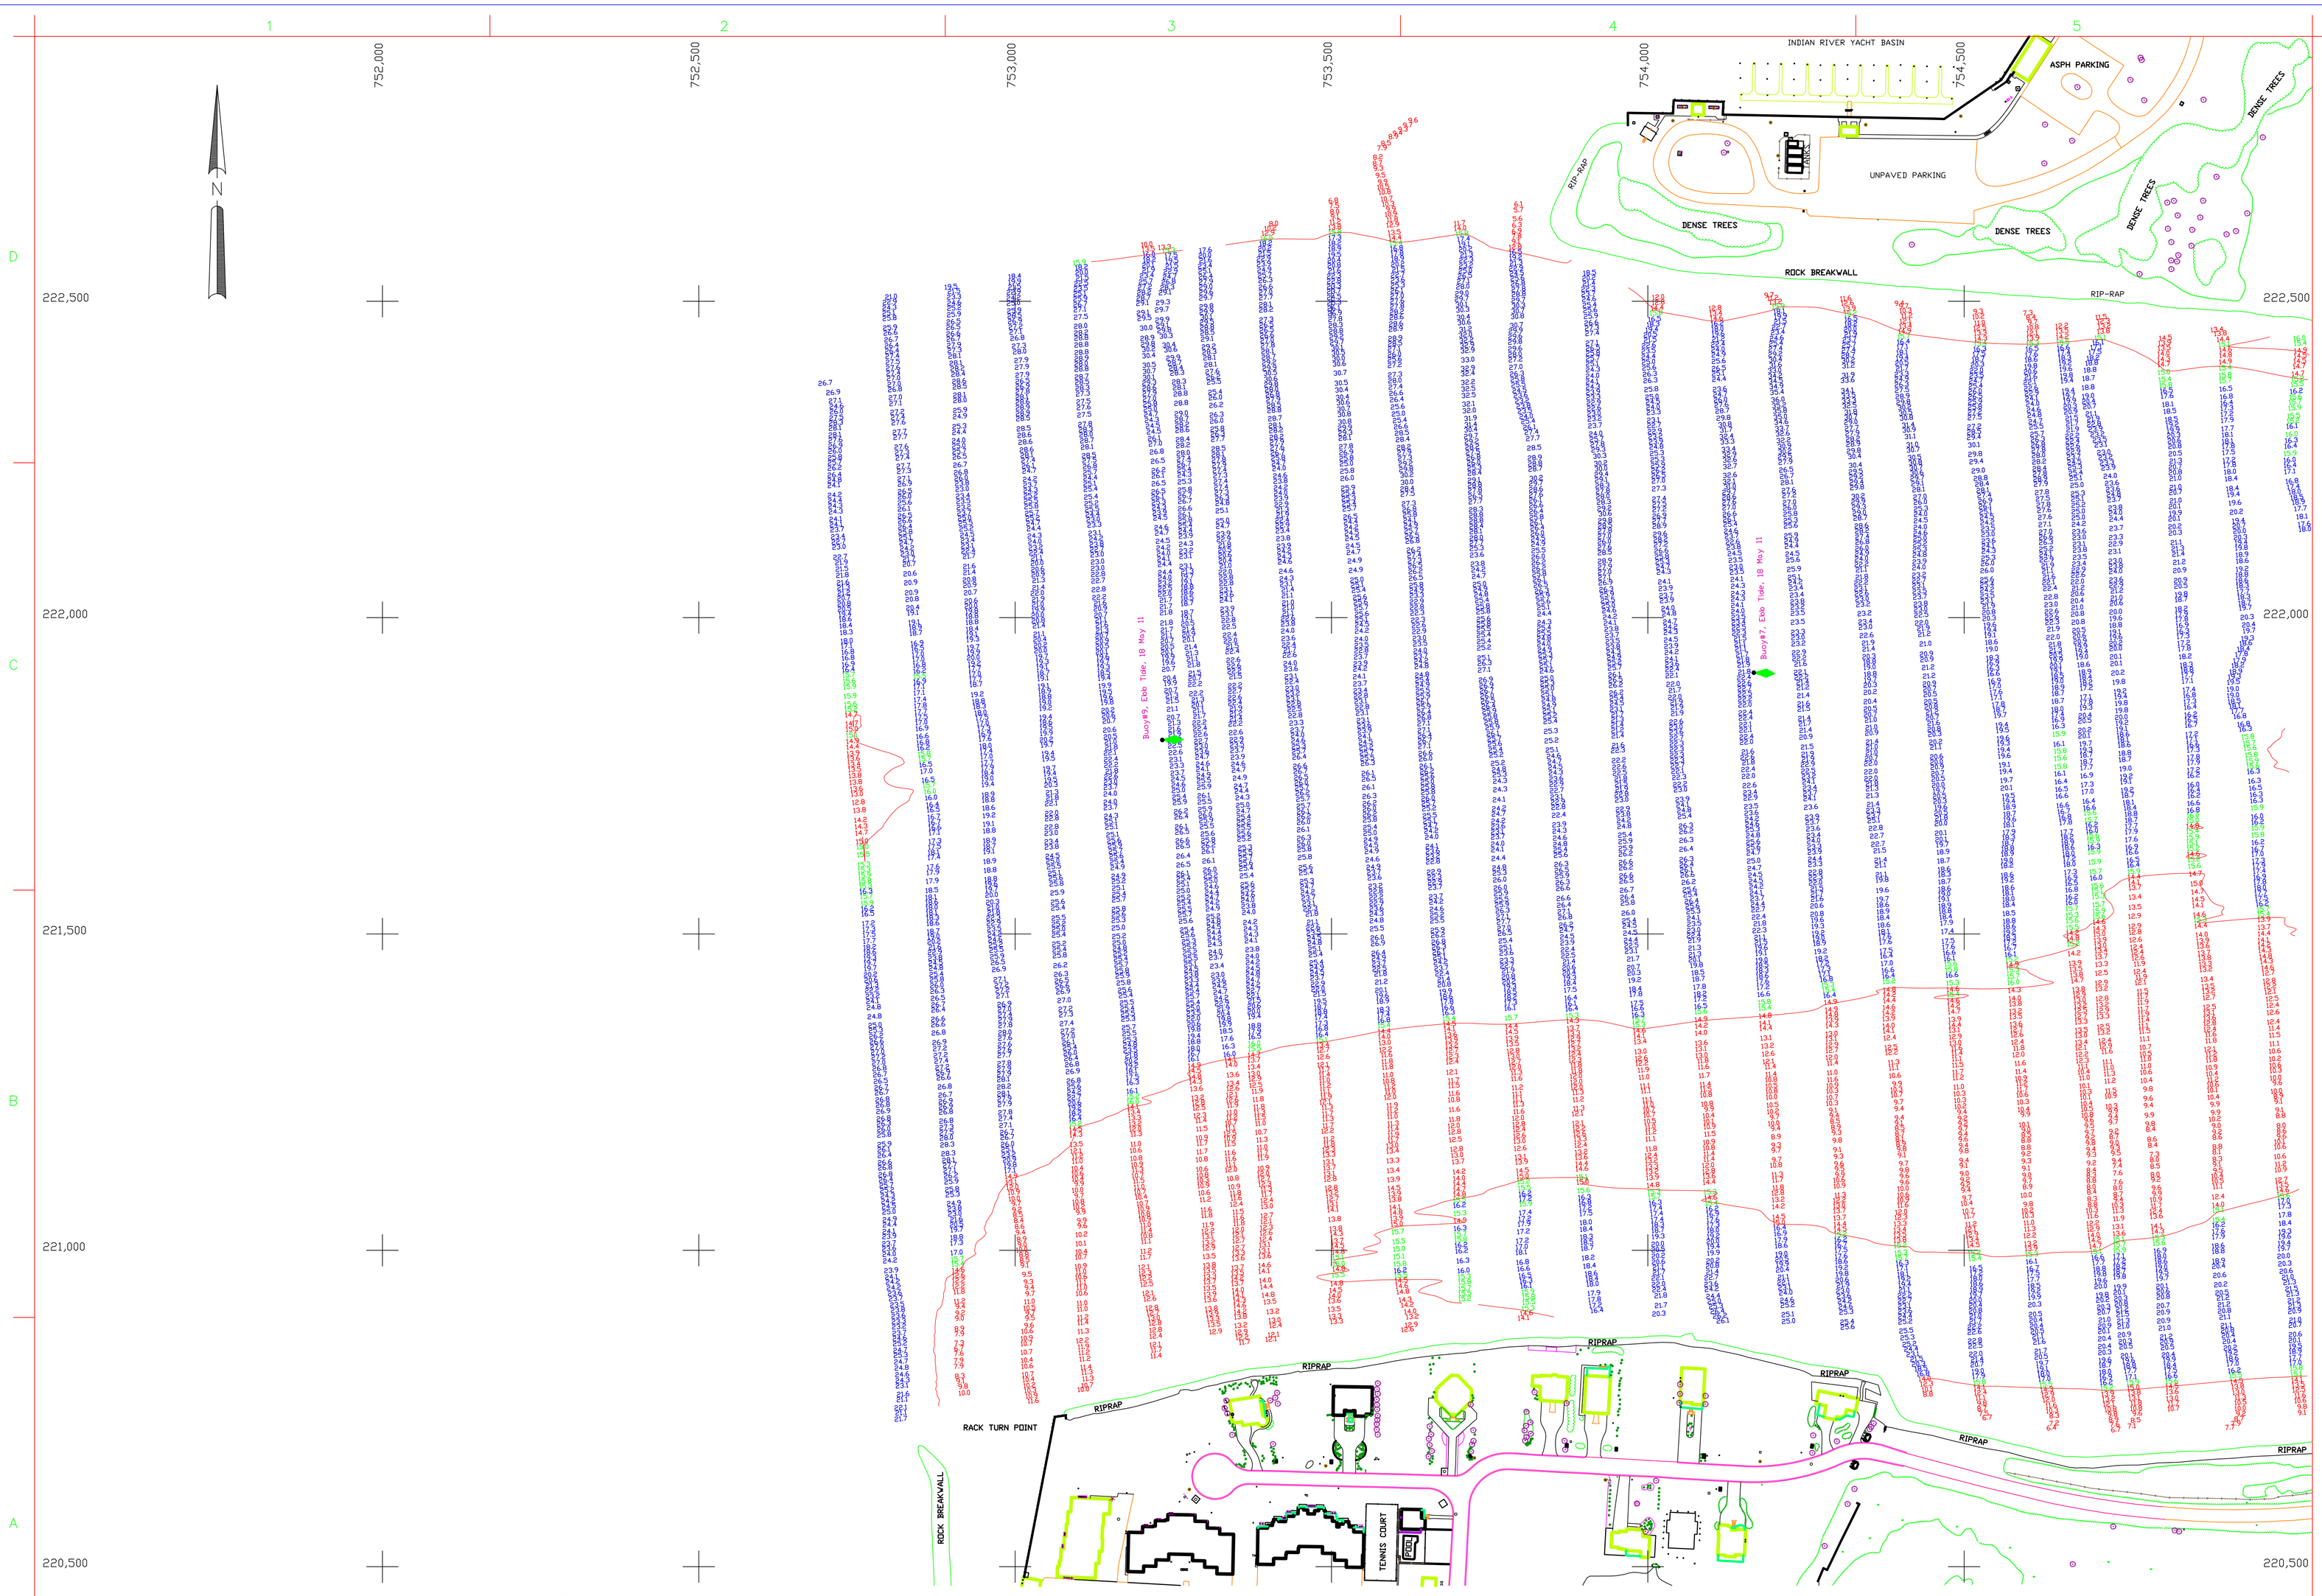

NOTE:

The information depicted on this map represent the results of surveys made on the dates indicated and can only be considered as indicating the general conditions existing at that time.

The positions of the aids to navigation are provided for information only, and should not be used for navigation.

This survey meets standards as outlined in Corps of Engineers Hydrographic Survey Manual EM 1110-2-1003, Dated January 1, 2002 for Navigation and Dredging Support Surveys.

Horizontal reference – NAD 83, Delaware State Plane, U.S.Foot.

Vertical reference – Mean Lower Low Water, which is 1.82' below N.A.V.D.88.
Correction information is from NGS data sheet for PID HU0108.

Soundings are expressed in Feet & Tenths and refer to Mean Lower Low Water.

15' Curve of Depth shown thus :

Scale in Feet
100 0 100 200 300

US Army Corps of Engineers
Philadelphia District

Mark	Description	Date	Appr.

U.S. ARMY ENGINEER DISTRICT, PHILADELPHIA
CORPS OF ENGINEERS
PHILADELPHIA, PENNSYLVANIA

Designed by:		Date:	Rev.
Dwn by:	Ckd by:	IFB W912BU11-	
Reviewed by:		Quadrangle Name:	
Submitted by:		File name: Plot date: 06/02/2011 Plot scale: 1in is 100 ft	
Chief, Arch. Branch			

TRACED BY J.A.Groch | PLOTTED BY M.Gaughan | DRAWING NO. 62921
SURVEYED BY W.Jenkins | DATE SURVEYED 18 May 11 | APPROVED

INDIAN RIVER INLET & BAY
SUSSEX COUNTY, DELAWARE
EXAMINATION

Sheet reference number:

Sheet 2 of 2